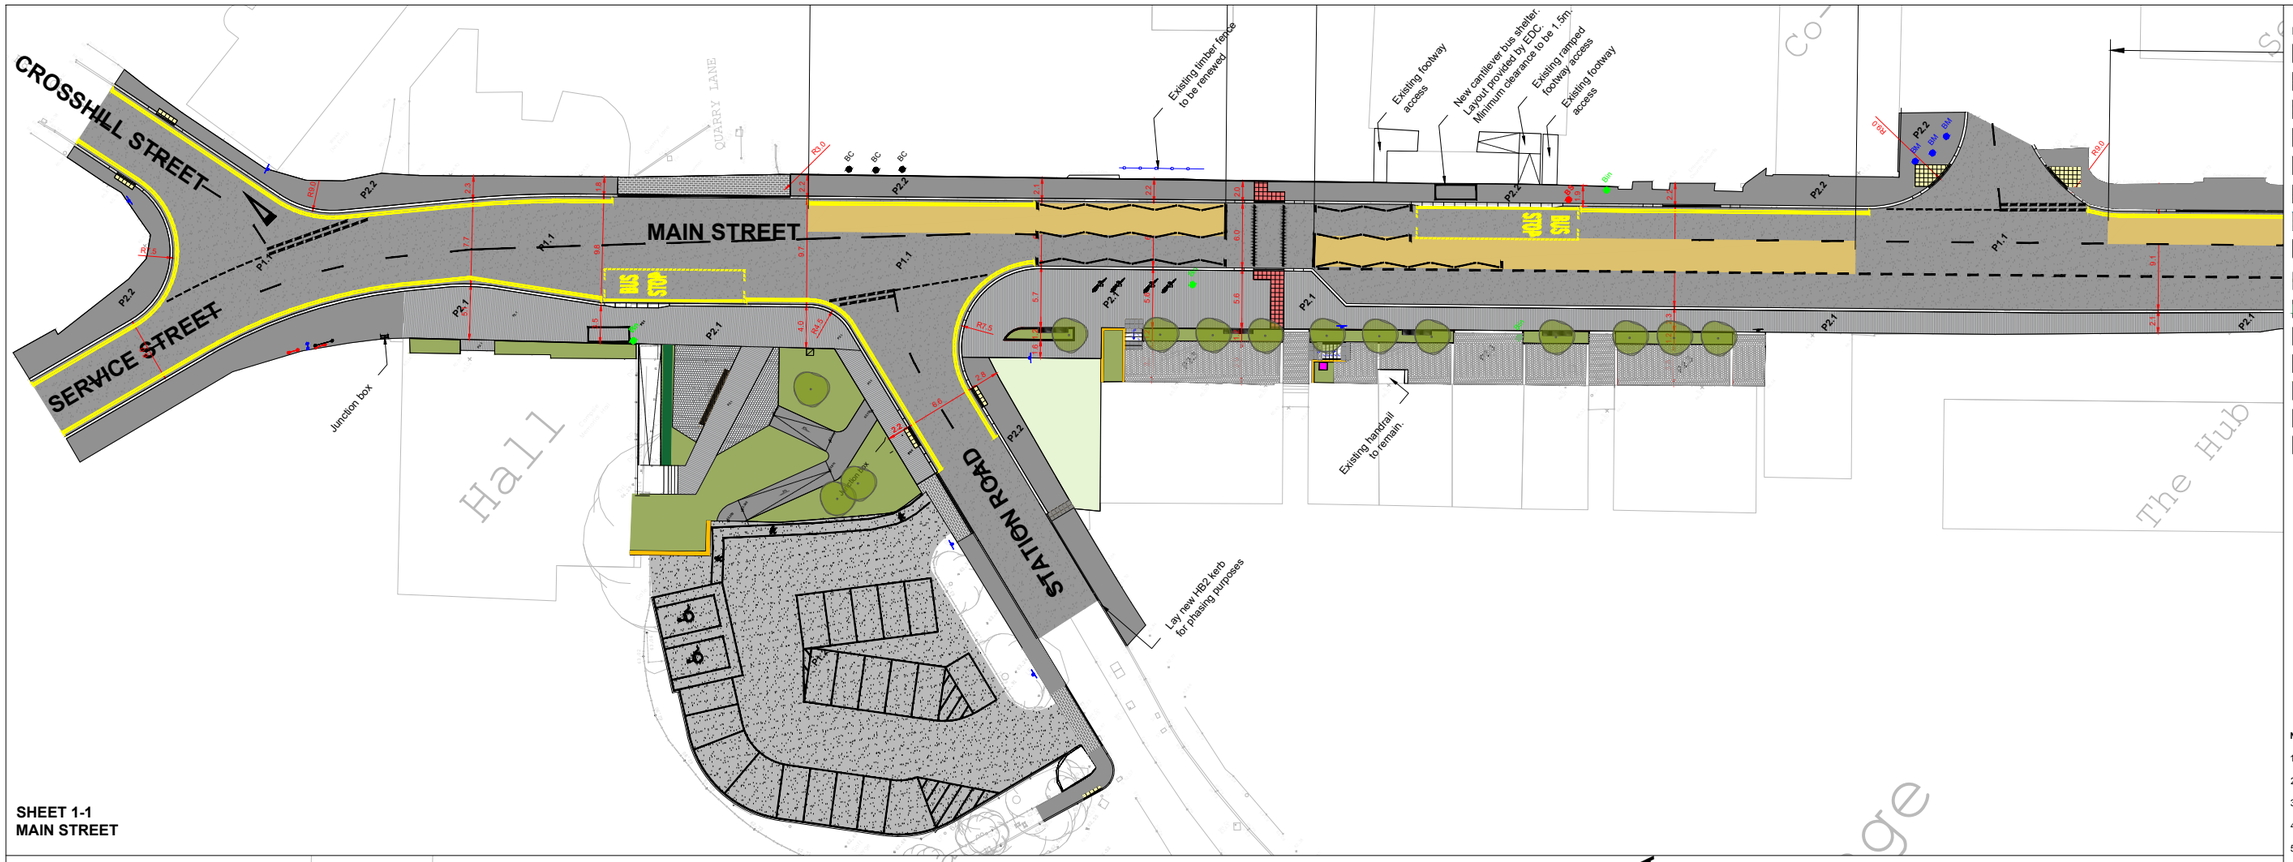

SHEET 1-1
MAIN STREET

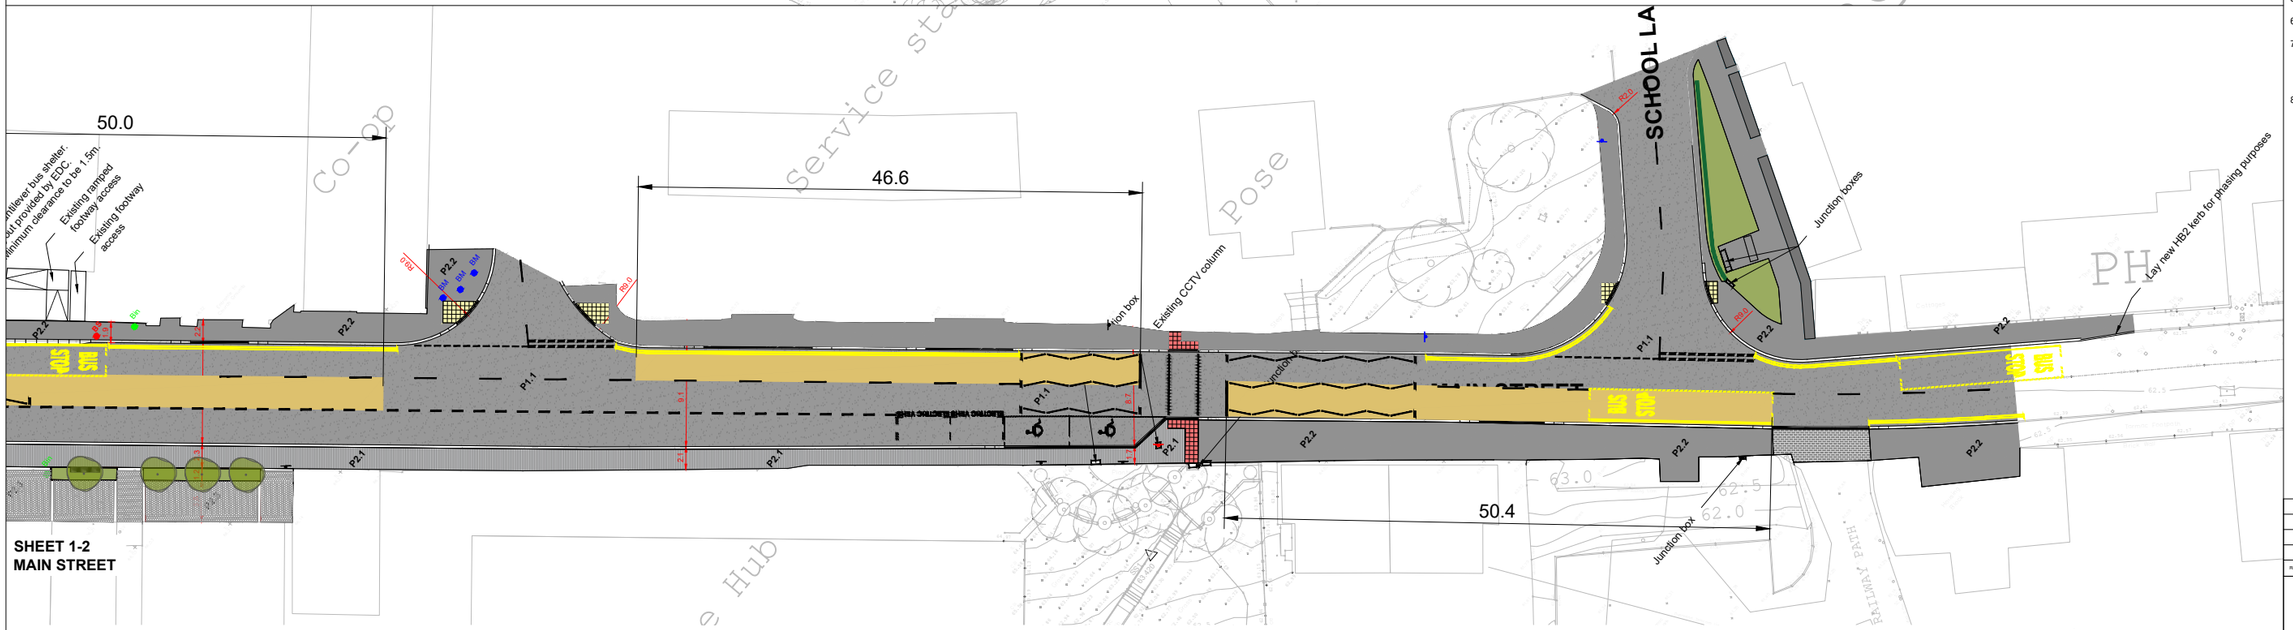

SHEET 1-2
MAIN STREET

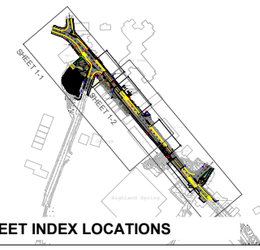

SHEET INDEX LOCATIONS

Legend:

- P1.1 - Carriageway - HRA
- P1.2 - Car Park - DBM
- P1.5 - Entrance Point - Granite Setts
- P2.1 - Footway - Caithness Paving laid in direction shown
- P2.2 - Footway - HRA
- P2.3 - Footway - Concrete paving
- P2.4 - Cubes
- Existing Tree to be Removed
- S1.1 - Tree Planting:
- S4.1 - Hedge Planting:
- S5.1 - Amenity Turf
- S6.1 - Bulb Planting:
- S7.1 - Perennial & Shrub Planting:
- W1.1 - Stone Walling
- W3.1 - Steel Planters

Notes:

1. For construction details refer to drawing: 40199-IFL-XX-DR-C-71-001
2. For kerbing construction details refer to drawing: 40199-IFL-XX-DR-C-71-001
3. For kerb and edge locations refer to drawing: 40199-IFL-XX-DR-C-11-010
4. For paving construction details refer to drawing: 40199-IFL-XX-DR-C-71-001
5. For street furniture details refer to drawing: 40155-IFL-XX-DR-C-61-005
6. Minimum length cut to fit kerb to be 600mm
7. Paving patterns/slab orientations to generally be aligned to building line/kerblines. Unless detailed elsewhere laying pattern should be agreed in advance with the Site Supervisor.
8. All dimensions in metres.

Revision	Date	Description	Initials
P04	16/07/25	Release for Tender: Bus shelter relocated	JW
P03	24/06/25	CMH entrance added	JW
P02	17/06/25	Legend / Key updated	JW
P01	30/05/25	For Approval	JW

IronsideFarrar
EnvironmentalConsultants
5th Floor, 135 Buchanan Street, Glasgow G1 2JA
0141 230 2151 | glasgow@ironsidefarrar.com
EDINBURGH | GLASGOW | MANCHESTER

Project No.
40199
Project Name
Lennoxtown Main Street Improvement
Client
East Dunbartonshire Council
Title
Phase 1 - General Arrangement

N. Point | Scale 1:200 | Bar Scale 0 5 10m
Date 29/05/25 | Paper Size A0 | Quality Assurance ISO 9001:2015
Drawn By JW | Checked by
Status TENDER ISSUE | Suitability D2

Ordnance Survey Licence No. 100034039
Copyright Ashtech Surveys
Contains Ordnance Survey data © Crown Copyright 2025.
All rights reserved. Licence No. AL100017968

Project | Origin | Location | Type | Role | Class | Number | Revision
40199-IFL-XX-DR-C-11-003-P04

Note: Please do not scale from this drawing